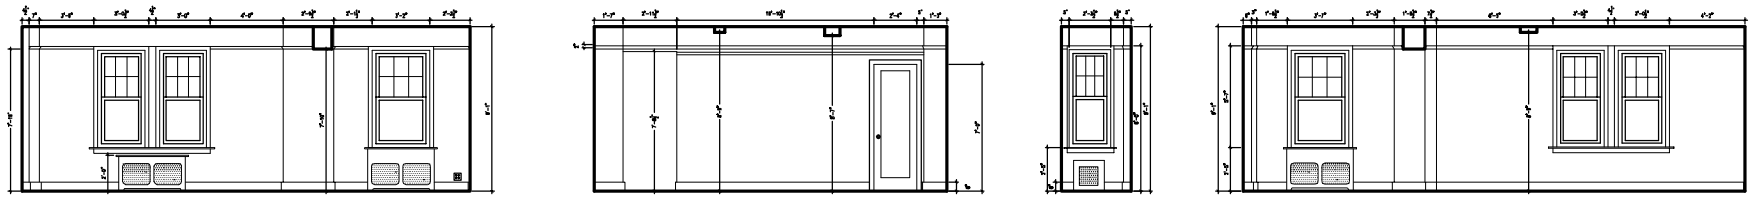

MASTER BEDROOM ELEVATIONS

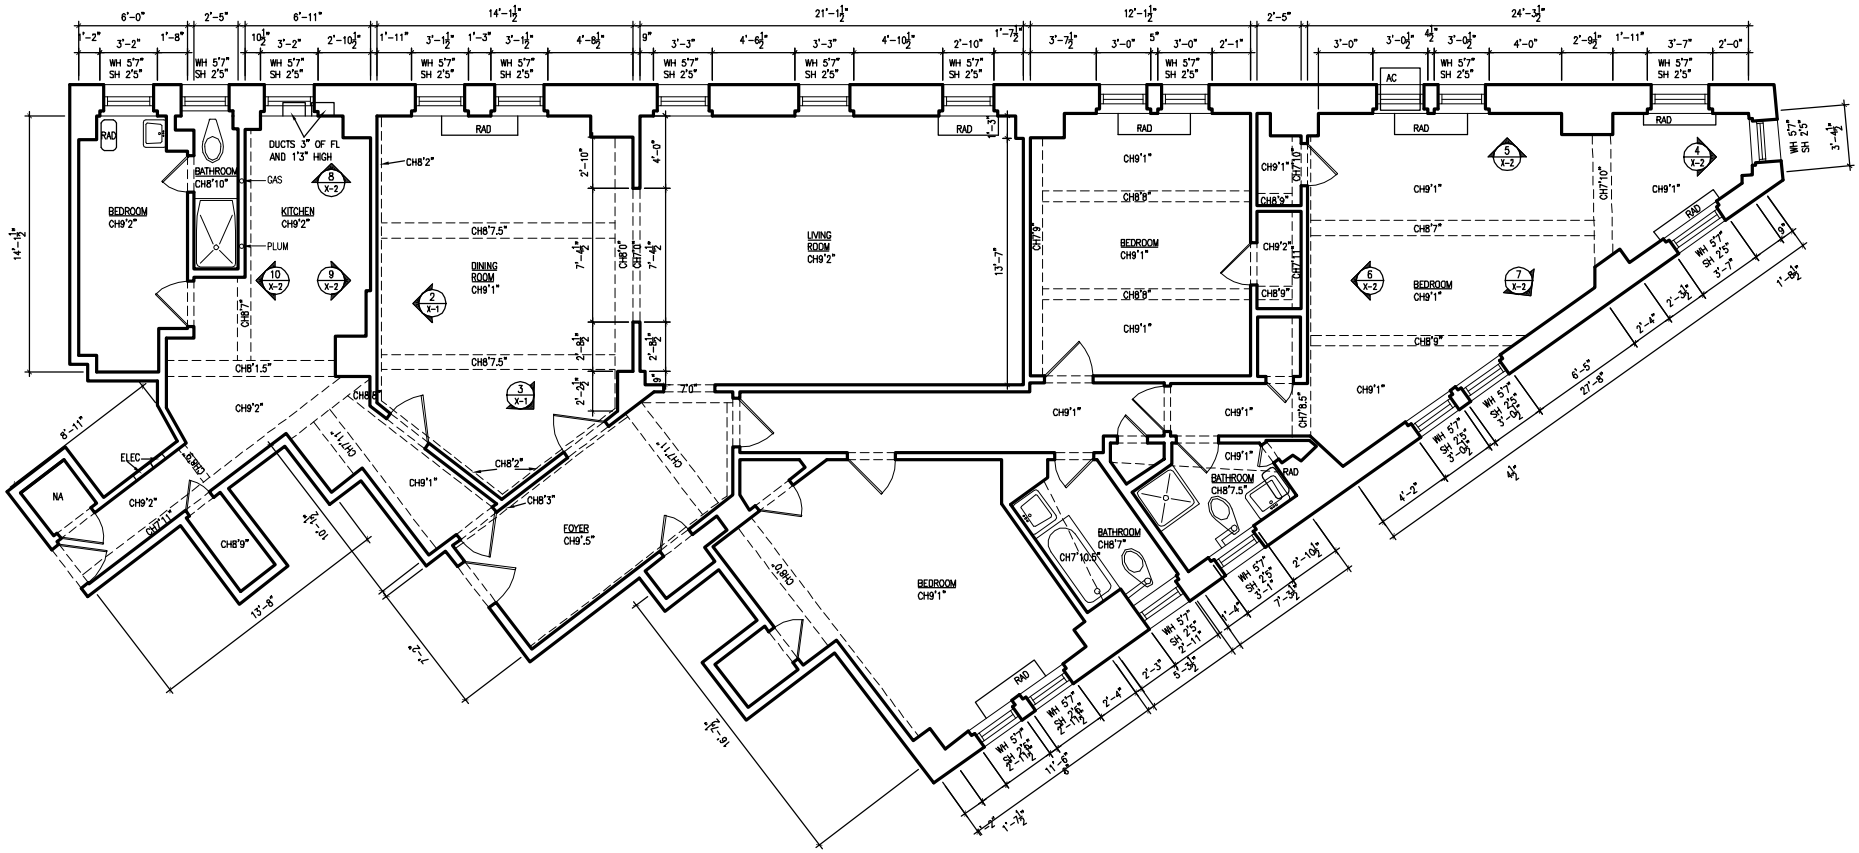

RESIDENTIAL FLOOR PLAN

New York, NY